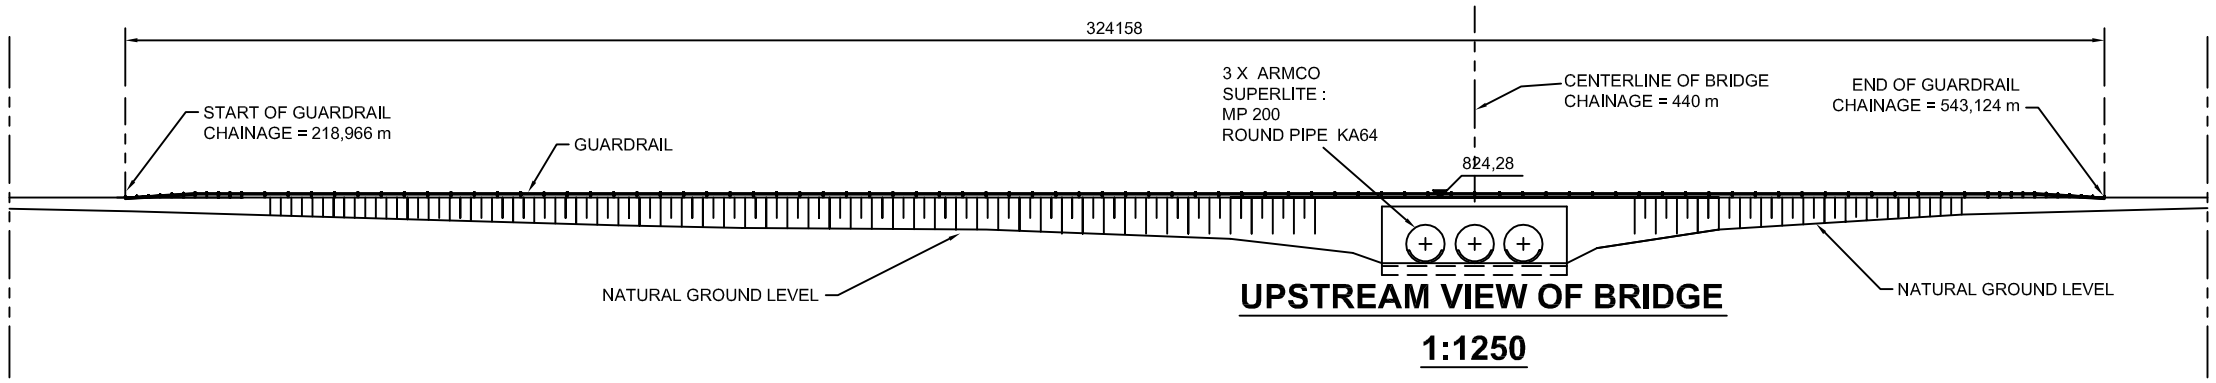

UPSTREAM VIEW OF BRIDGE

1:1250

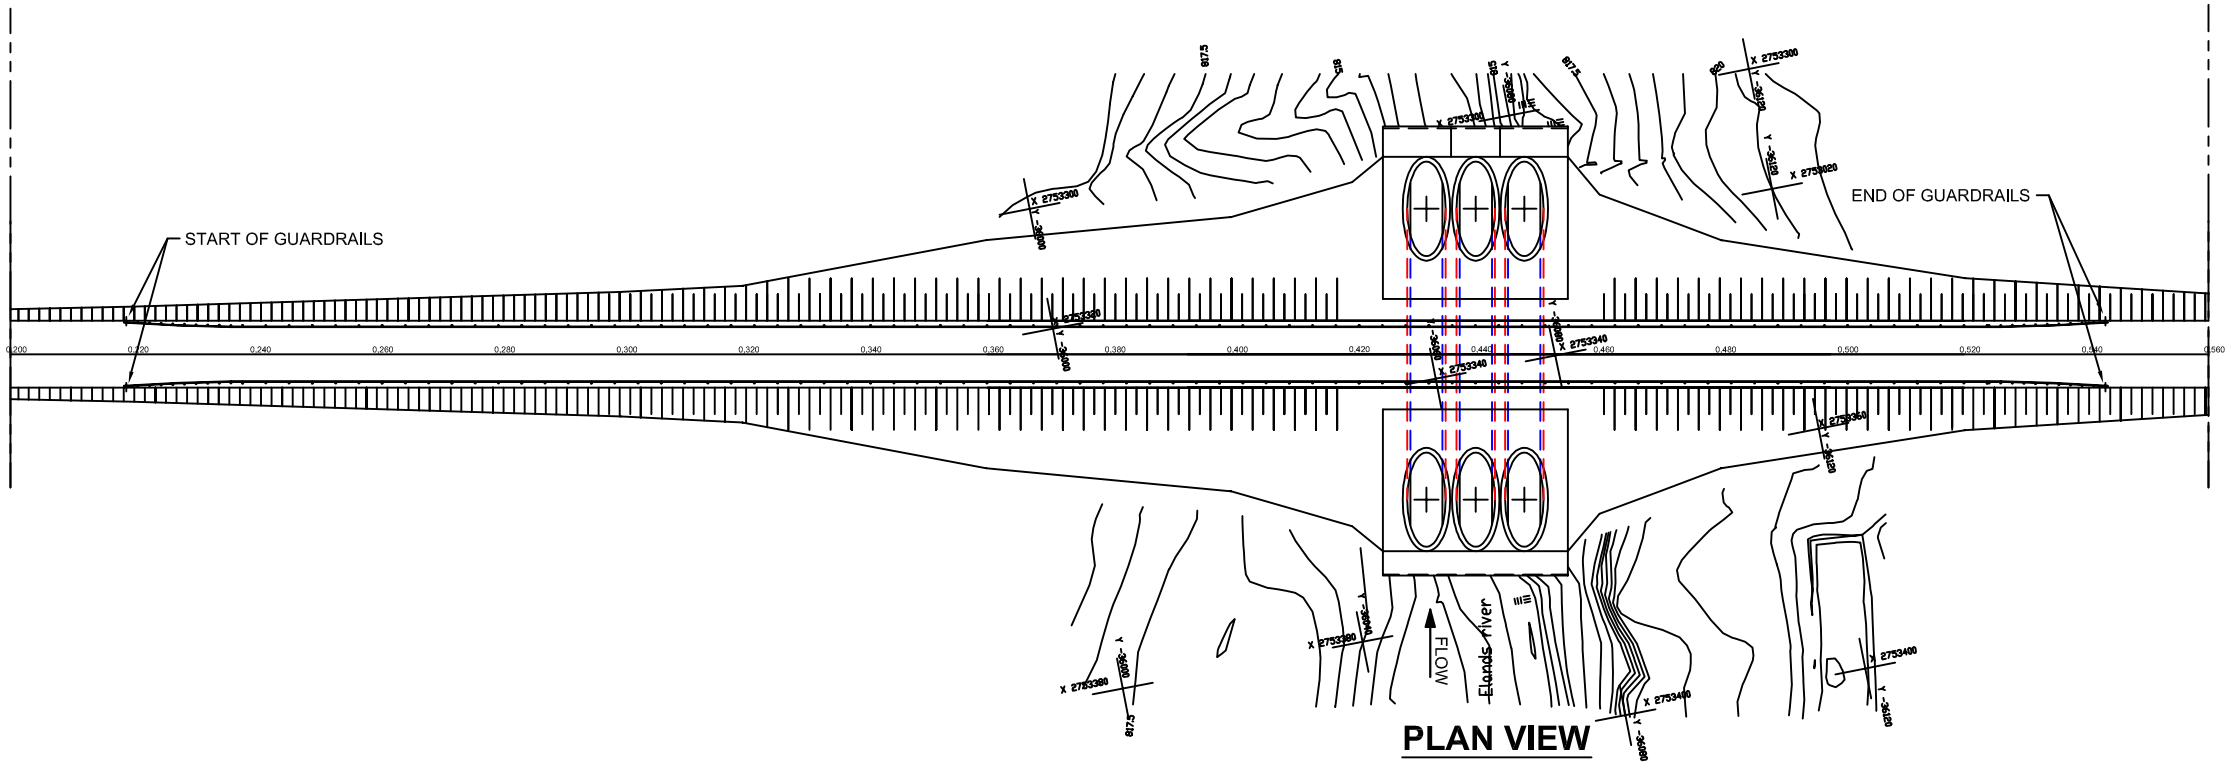

PLAN VIEW

1:1250

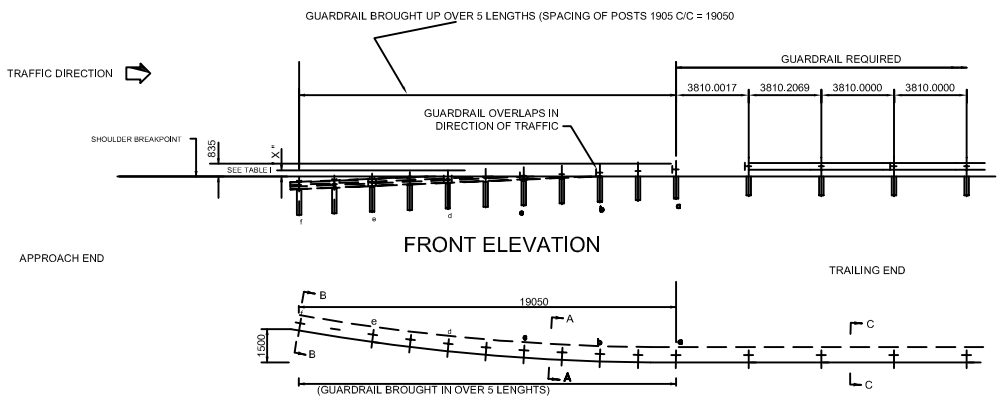

FRONT ELEVATION

PLAN

TYPICAL DETAILS OF TERMINAL SECTIONS

SCALE 1:400

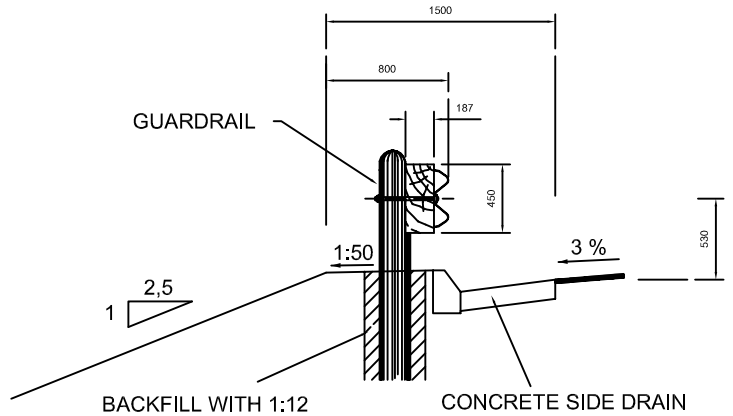

SECTION C - C

WITH CONCRETE SIDE DRAIN "B"

1:50

Nr No	DATUM DATE	WYSIGING / AMENDMENTS	nms HOOF V. DEPT. For HEAD OF DEPT.	DATUM DATE

OPGEMEET DEUR / SURVEYED BY: DWAF

ONTWERP DEUR / DESIGNED BY: CWT Consulting (MOLEMO)

ONTWERP DEUR DESIGNED BY	C.J. COETZER
NAGESIEN DEUR CHECKED BY	C.J. COETZER
GETEKEN DEUR DRAWN BY	C.J. COETZER
NAGESIEN DEUR CHECKED BY	C.J. COETZER

ONTWERP GOEDGEKEUR DESIGN APPROVED: nms INGENIEURS INGENIEUR For CONSULTING ENGINEER — DATUM/DATE

GOEDGEKEUR DEUR APPROVED BY: nms HOOF VAN DEPARTEMENT For HEAD OF DEPARTMENT — DATUM/DATE

MPUMALANGA REGERING
OPENBARE WERKE, PAAIE EN VERVOER
MPUMALANGA GOVERNMENT
PUBLIC WORKS, ROADS AND TRANSPORT

ORWRDP : RAISING OF FLAG BOSHIELO DAM
RELOCATION OF INFRASTRUCTURE: ROADS, POWER AND TELEPHONE LINES
PROPOSED NEW ARMCO STRUCTURE: GUARDRAILS

SKAAL / SCALE

LEER Nr / FILE No	DISTRIK / DISTRICT	TIPE ONTWERP / TYPE OF DESIGN
F07/10/3/1/1 - M6031	GREATER MARBLE HALL	ARMCO BRIDGE
OOREENKOMS Nr / AGREEMENT No	PAD Nr / ROAD No	PLAN Nr / PLAN No
	D1819	M6031-6

TEK.Nr. DWG.No. M6031-6

DRAWINGFILENAME.DRW